


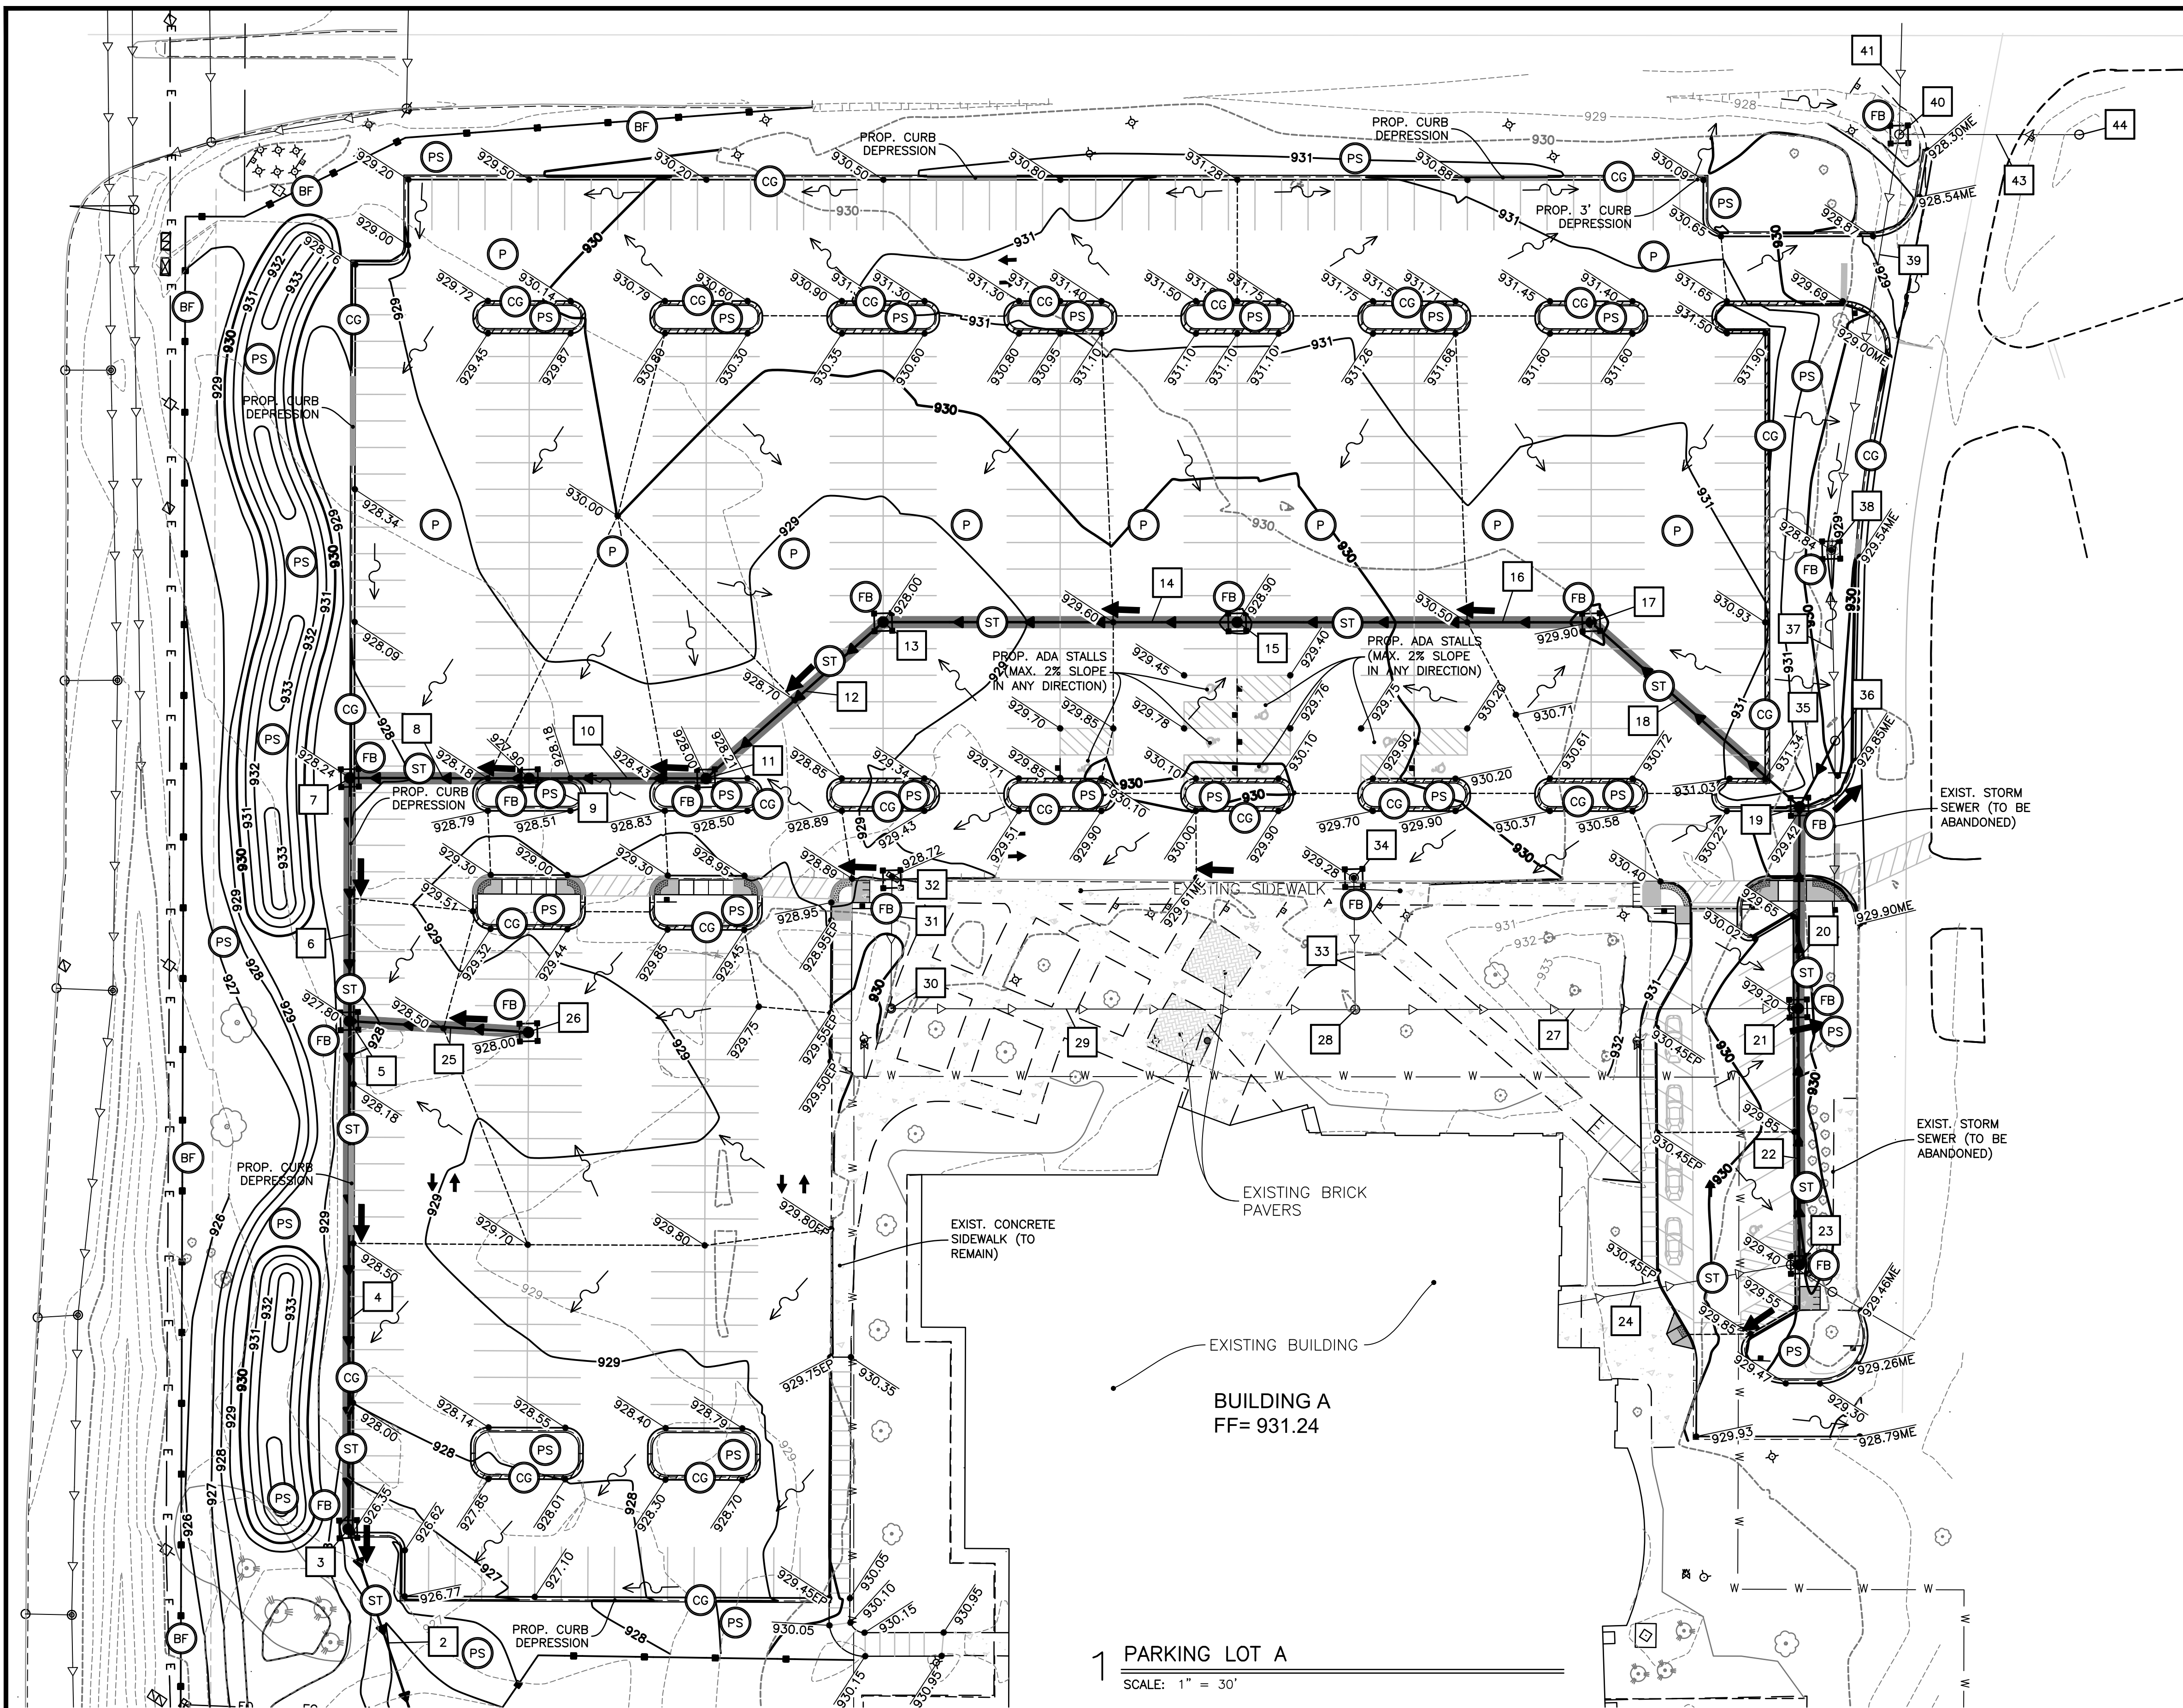

LEGEND

- INDICATES EROSION CONTROL MEASURES (LIMITS OF GRADING)
- INDICATES PROPOSED RIPRAP AREA (SEE DETAILS) (QUANTITY AS INDICATED)
- INDICATES EROSION CONTROL MEASURE (SEE SHEET C-09 FOR EROSION CONTROL LEGEND/INFO)
- XXX.XX DENOTES EXISTING AND OR PROPOSED SPOT ELEVATIONS.
- DENOTES AREA OF TRENCH BACK FILL
- DENOTES RIDGE LINES
- DENOTES PROPOSED DRAINAGE DIRECTION ARROW.
- DENOTES OVERLAND OVERFLOW ROUTE

CONTRACTOR NOTES:

- ONCE EXISTING BITUMINOUS SURFACE HAS BEEN STRIPPED, CONTRACTOR TO VERIFY THAT THERE IS A MINIMUM 8" AGGREGATE LAYER IN PROPOSED CUT AREAS.
- ANY ADDITIONAL EARTH MATERIAL NEEDED FOR THE PROPOSED BERM SHOULD BE OBTAINED FROM THE EXISTING ONSITE STOCKPILE.

1 PARKING LOT A
SCALE: 1" = 30'

DRAWN BY: CWF
APPROVED: JFV
CAD DATE: 3/9/2016 2:38:36 PM
CAD FILE: \\hrgmhnas\data\86150398\CAD\Drawings\C\86150398-Utility.dwg

JOB DATE: 2016
JOB NUMBER: 86150398

BAR IS ONE INCH ON OFFICIAL DRAWINGS.
IF NOT ONE INCH, ADJUST SCALE ACCORDINGLY.

NO.	DATE	BY	REVISION DESCRIPTION

HRGreen

ILLINOIS DESIGN FIRM # 184-001322
420 N. FRONT STREET, SUITE 100
McHENRY, ILLINOIS 60050
PHONE: 815.385.1778 | TOLL FREE: 800.728.7805
FAX: 815.385.1781 | HRGreen.com

McHenry County College

**McHENRY COUNTY COLLEGE
PARKING LOT A RECONSTRUCTION**
CRYSTAL LAKE, ILLINOIS

CIVIL SITEWORK
GRADING PLAN PARKING LOT A

SHEET NO.
C-07

BID ONLY