

#	Side A	Side B	Changes to Side A	Changes to Side B
1			Building A → Building B → Building C → Building D ↑ Building E ↑ BUILDING F ↑ BUILDING G ↑	n/a
2			Building A → Building B → Building C → Building E ↑ BUILDING F ↑ BUILDING G ↑ ENGAGEMENT HALL → RECEIVING →	Building A ← Building B ← Building C ← ENGAGEMENT HALL ← RECEIVING ←

#	Side A	Side B	Changes to Side A	Changes to Side B
3			Building B ↑ Building D ↑ Building E → BUILDING F ↑ BUILDING G ↑	Building A ↑ Building B ↑ Building C ↑ Building E ← ENGAGEMENT HALL ↑
4		No back side	BUILDINGS A, C → BUILDINGS B, D, E, F, G ← BLACK BOX THEATRE → ENGAGEMENT HALL → LUECHT AUDITORIUM ← RECEIVING →	

#	Side A	Side B	Changes to Side A	Changes to Side B
5			BUILDINGS A, B, C, D, G ↑ BUILDINGS E, F → STUDENT FARM ↑ FIRE TRAINING FACILITY ↑	BUILDING A ↑ BUILDING B ↑ BUILDING C ↑ BUILDING F ← ENGAGEMENT HALL ↑
6			STUDENT FARM ↖ FIRE TRAINING FACILITY ↖ ATHLETIC FIELDS ↑ BUILDING F → BUILDING G →	Building A ↑ Building B ↑ Building C ↑ Building E ← BUILDING F ← BUILDING G ← ENGAGEMENT HALL ↑

#	Side A	Side B	Changes to Side A	Changes to Side B
7			<u>McHenry County</u> Fire Training Facility McHenry County Fire District Trustee Association (all text is center aligned)	<u>McHenry County</u> Fire Training Facility McHenry County Fire District Trustee Association (all text is center aligned)
8			Building A → Building B → Building C → Building D → ENGAGEMENT HALL → LUECHT AUDITORIUM →	BUILDINGS A, B, C, D ← BUILDINGS E, F, G ↑ STUDENT FARM ↑ FIRE TRAINING FACILITY ↑ ENGAGEMENT HALL ← LUECHT AUDITORIUM ←

#	Side A	Side B	Changes to Side A	Changes to Side B
9			ATHLETIC FIELDS ←	Buildings A, B, C, D ← Buildings E, F, G ↑ GYM ← ENGAGEMENT HALL ← LUECHT AUDITORIUM ← FIRE TRAINING FACILITY ↑ STUDENT FARM ↑
11	INTENTIONALLY LEFT BLANK			
12	INTENTIONALLY LEFT BLANK			

#	Side A	Side B	Changes to Side A	Changes to Side B
13			Access & Disability Services Administration STUDENT SERVICES ADMISSIONS AND REGISTRATION Advising CAREER SPARK CENTER CONFERENCE CENTER ELA/HSE ESL/GED Financial Aid FITNESS CENTER LEARNING COMMONS TESTING CENTER Registration Student Life	n/a
14			Administration BUSINESS SERVICES ELA/HSE STUDENT SERVICES ADMISSIONS AND REGISTRATION ESL/GED Financial Aid Human Resources Registration Testing Center Veterans Center	n/a

#	Side A	Side B	Changes to Side A	Changes to Side B
15			BUILDING C CHILDREN'S LEARNING CENTER COLLEGE AND CAREER READINESS FIRE SCIENCE/EMS PROGRAMS ENGAGEMENT HALL MCC CAFÉ SCOT ROOM CAMPUS POLICE Sustainability Center	
16			Black Box Theatre Digital Media EMS/EMT Fire Science Nursing FIRE SCIENCE/EMS PROGRAMS HEALTHCARE PROGRAMS	n/a

#	Side A	Side B	Changes to Side A	Changes to Side B
17	 A purple sign for Building D with white text. The text lists: BUILDING D, AUTOMOTIVE, HORTICULTURE, MANUFACTURING, and ROBOTICS. At the bottom, there is a no-smoking symbol and the text 'MCC IS A TOBACCO FREE CAMPUS'.	 A purple sign for Building D with white text. The text lists: BUILDING D, AUTOMOTIVE, HORTICULTURE, MANUFACTURING, and ROBOTICS. At the bottom, there is a no-smoking symbol and the text 'MCC IS A TOBACCO FREE CAMPUS'.	Automotive AUTOMOTIVE PROGRAMS CAREY CENTER FOR AGRARIAN LEARNING FIRE SCIENCE/EMS PROGRAMS HORTICULTURE PROGRAMS Horticulture Manufacturing Robotics	
18	 A purple sign for Building B with white text. The text lists: BUILDING B, POLICE, BOOKSTORE, CULINARY LAB, LUECHT AUDITORIUM, MEETING ROOMS, MCC CAFE, and SCOT ROOM. At the bottom, there is a no-smoking symbol and the text 'MCC IS A TOBACCO FREE CAMPUS'.		Campus Police Culinary Lab Engagement Hall Leucht Auditorium MCC Café MCC Store Scot Room	

#	Side A	Side B	Changes to Side A	Changes to Side B
19		No back side	Bookstore pull off ENGAGEMENT HALL Gym Luecht Auditorium Meeting Rooms pull off MCC Café MCC STORE MUSIC ROOMS Police Scot Room Alphabetical Order Non-smoking campus signage will stay.	
20		No back side	Athletics Continuing Ed pull off GYM/ LOCKER ROOMS FITNESS CENTER LEARNING COMMONS Library pull off Sage Learning Center pull off Alphabetical Order Non-smoking campus signage will stay.	n/a

#	Side A	Side B	Changes to Side A	Changes to Side B
	BUILDING F Biology Anatomy and Physiology Chemistry Earth Science Physics Planetarium Weather Center	no back side	LIEBMAN SCIENCE CENTER SCIENCE PROGRAMS PLANETARIUM WEATHER CENTER HALL OF HUMAN ORIGINS HEALTHCARE PROGRAMS	
NEW	BUILDING G FOGLIA CATI IDEAWORKS FAB LAB AND MAKERSPACE MANUFACTURING AND ADVANCED TECHNOLOGY PROGRAMS Base will need to include MCC non smoking campus signage	no back side	MCHENRY COUNTY COLLEGE WILL INSTALL	
PARKING LOT SIGNAGE				
	E and F Lot additions. Total 6 signs. All "Main Level" Please see Parking Lot signage details and map below.			

Parking Lot Banner - Pole Mounted


SPECIFICATIONS

1 SIGN TRIANGLE

Material: Fabricated aluminum, 3-sided as shown
 Background Process: Surface painted, all exposed areas
 Colors: Mask + Spray - As Noted
 Artwork: By Designer
 Illuminated: No
 Mounting: Connects to existing light posts with Custom fabricated aluminum Mounting Channel(s) + Bracket(s)

2 ID NUMBER

Surface applied vinyl, all faces - Match V2
 Typeface: As noted
 Copy Height: 10.75" Tall
 Tracking: 0

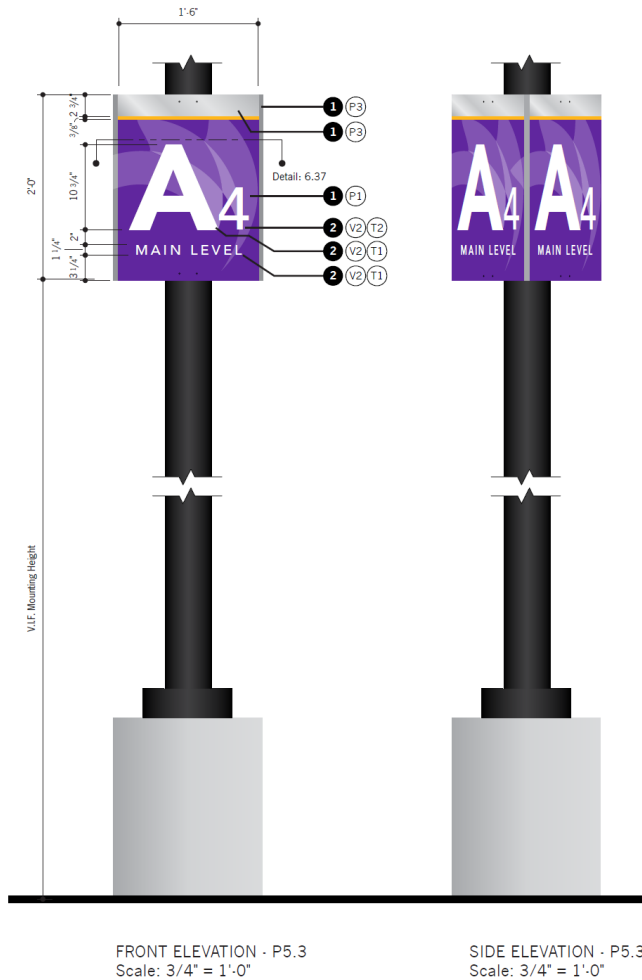

GRAPHIC VARIANTS
 Scale: NTS


Parking Lot Banner - Pole Mounted

SPECIFICATIONS


- 1 Sign Face
1/8" thk. aluminum panel
Paint all surfaces - Per Elevation Detail
- 2 Corner Fastener(s)
1/4"-20 Weld Stud at rear or Sign Face w/ Nut + Washer
- 3 Corner Channel Bracket
1/8" thk. break formed aluminum channel
Paint P3
- 4 Sign Face Fastener(s)
S.S. Hex Head Mounting Bolt, 3/8"-16-Thread w/
Rivet-Nut, Nut + Washer. Bolt length may vary per Lamp
Post diameter. Paint to match Sign Face
- 5 Mounting Channel(s)
2" x 4" x 1/8" break formed aluminum channel

GENERAL NOTES

- A. Sign Faces to have absolutely no "oil-canning"
- B. All painted finishes to have satin or eggshell finish, unless otherwise noted.
- C. All panels to have finished edges with color that wraps edges.
- D. All drawings to be stamped and scaled by a licensed engineer.

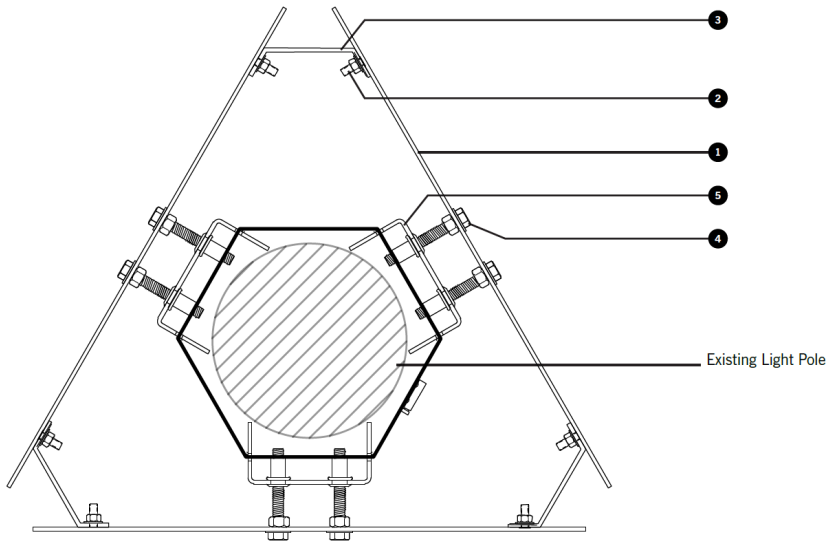


A SECTION - PLAN VIEW - P5.3
Scale: 3" = 1'- 0"

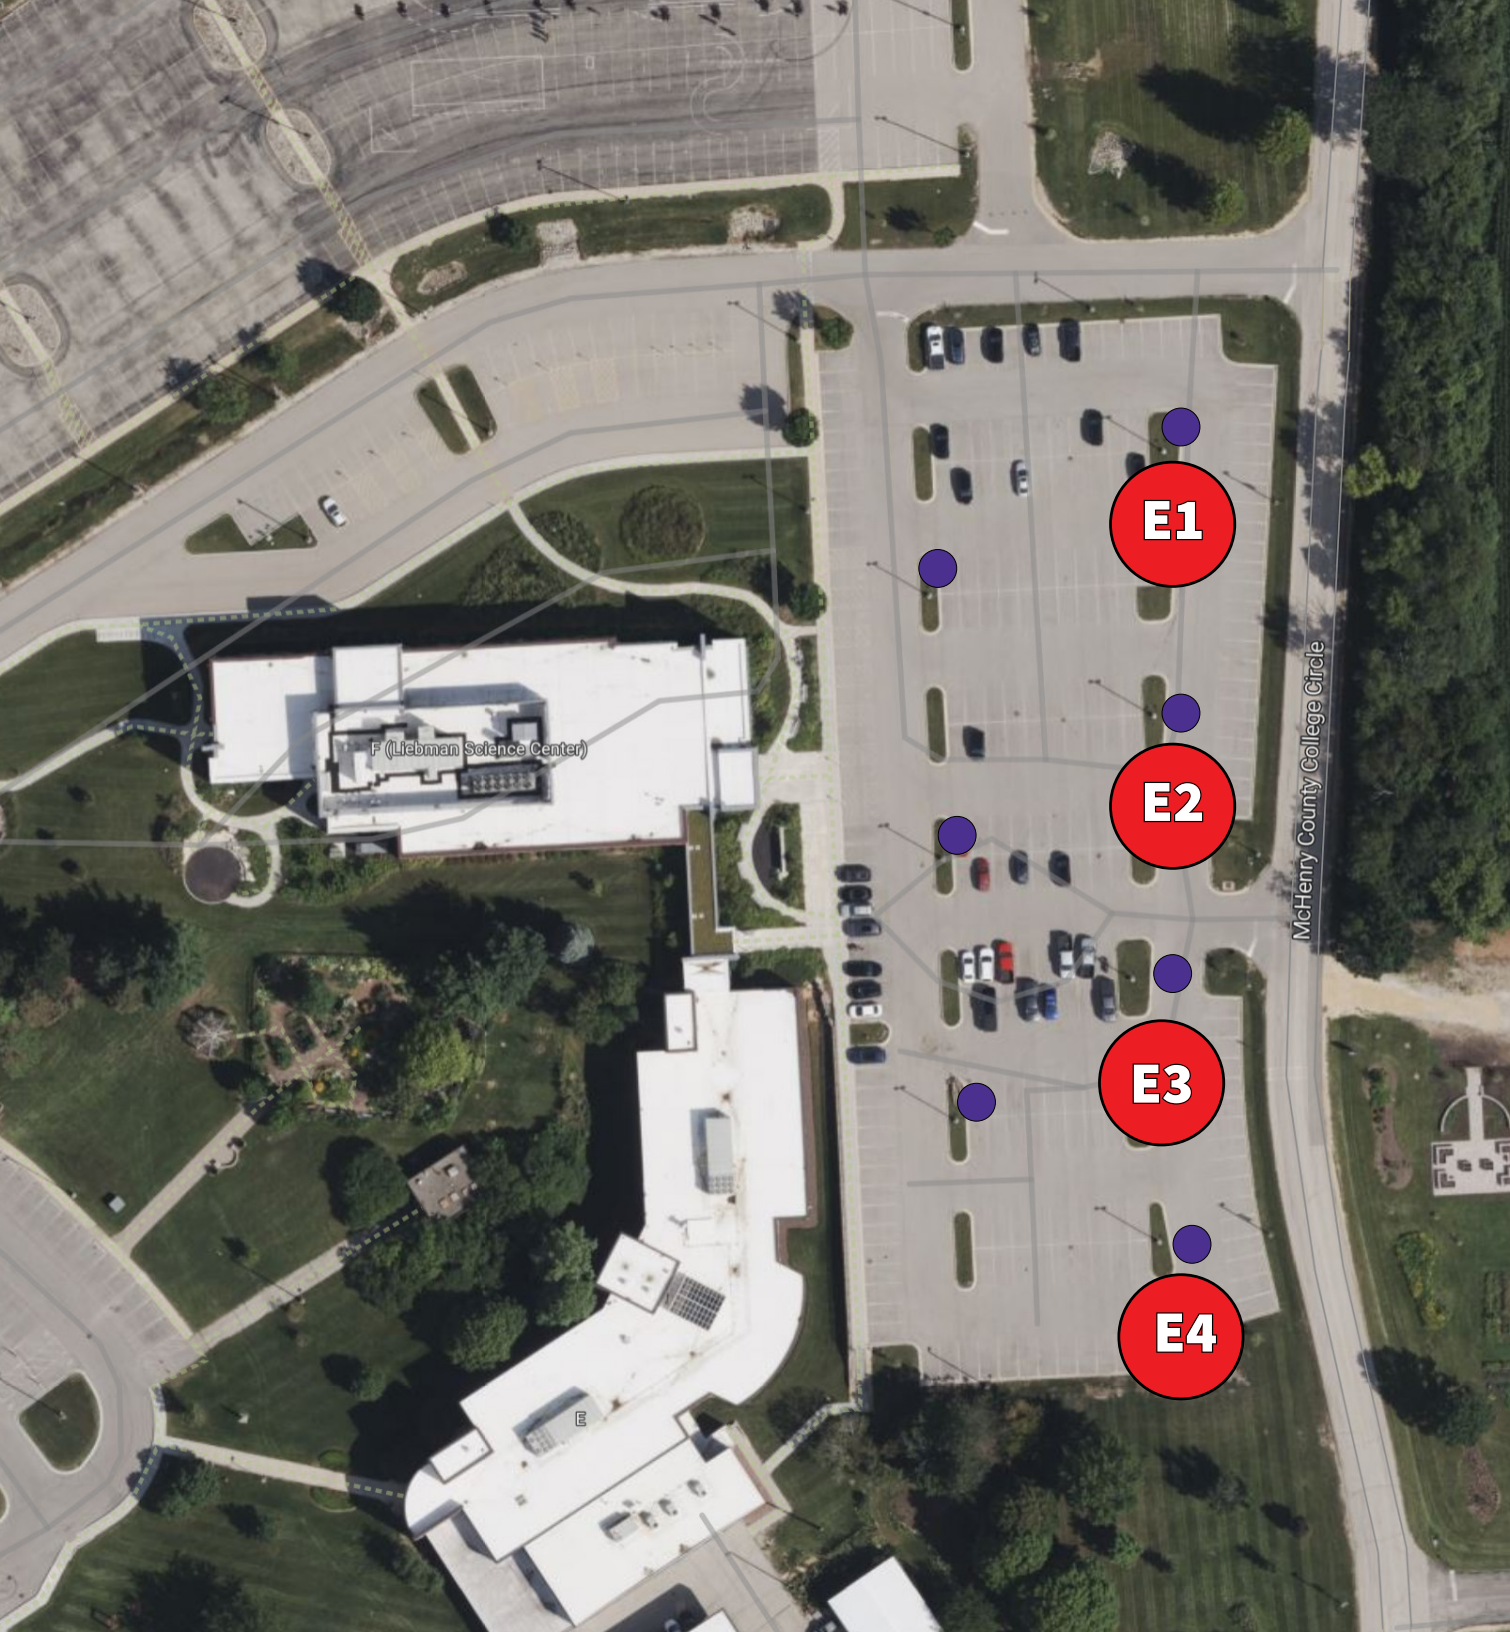

KEY

-  Open Light Poles
-  Existing Banners
-  Proposed Banner Location/Numbering

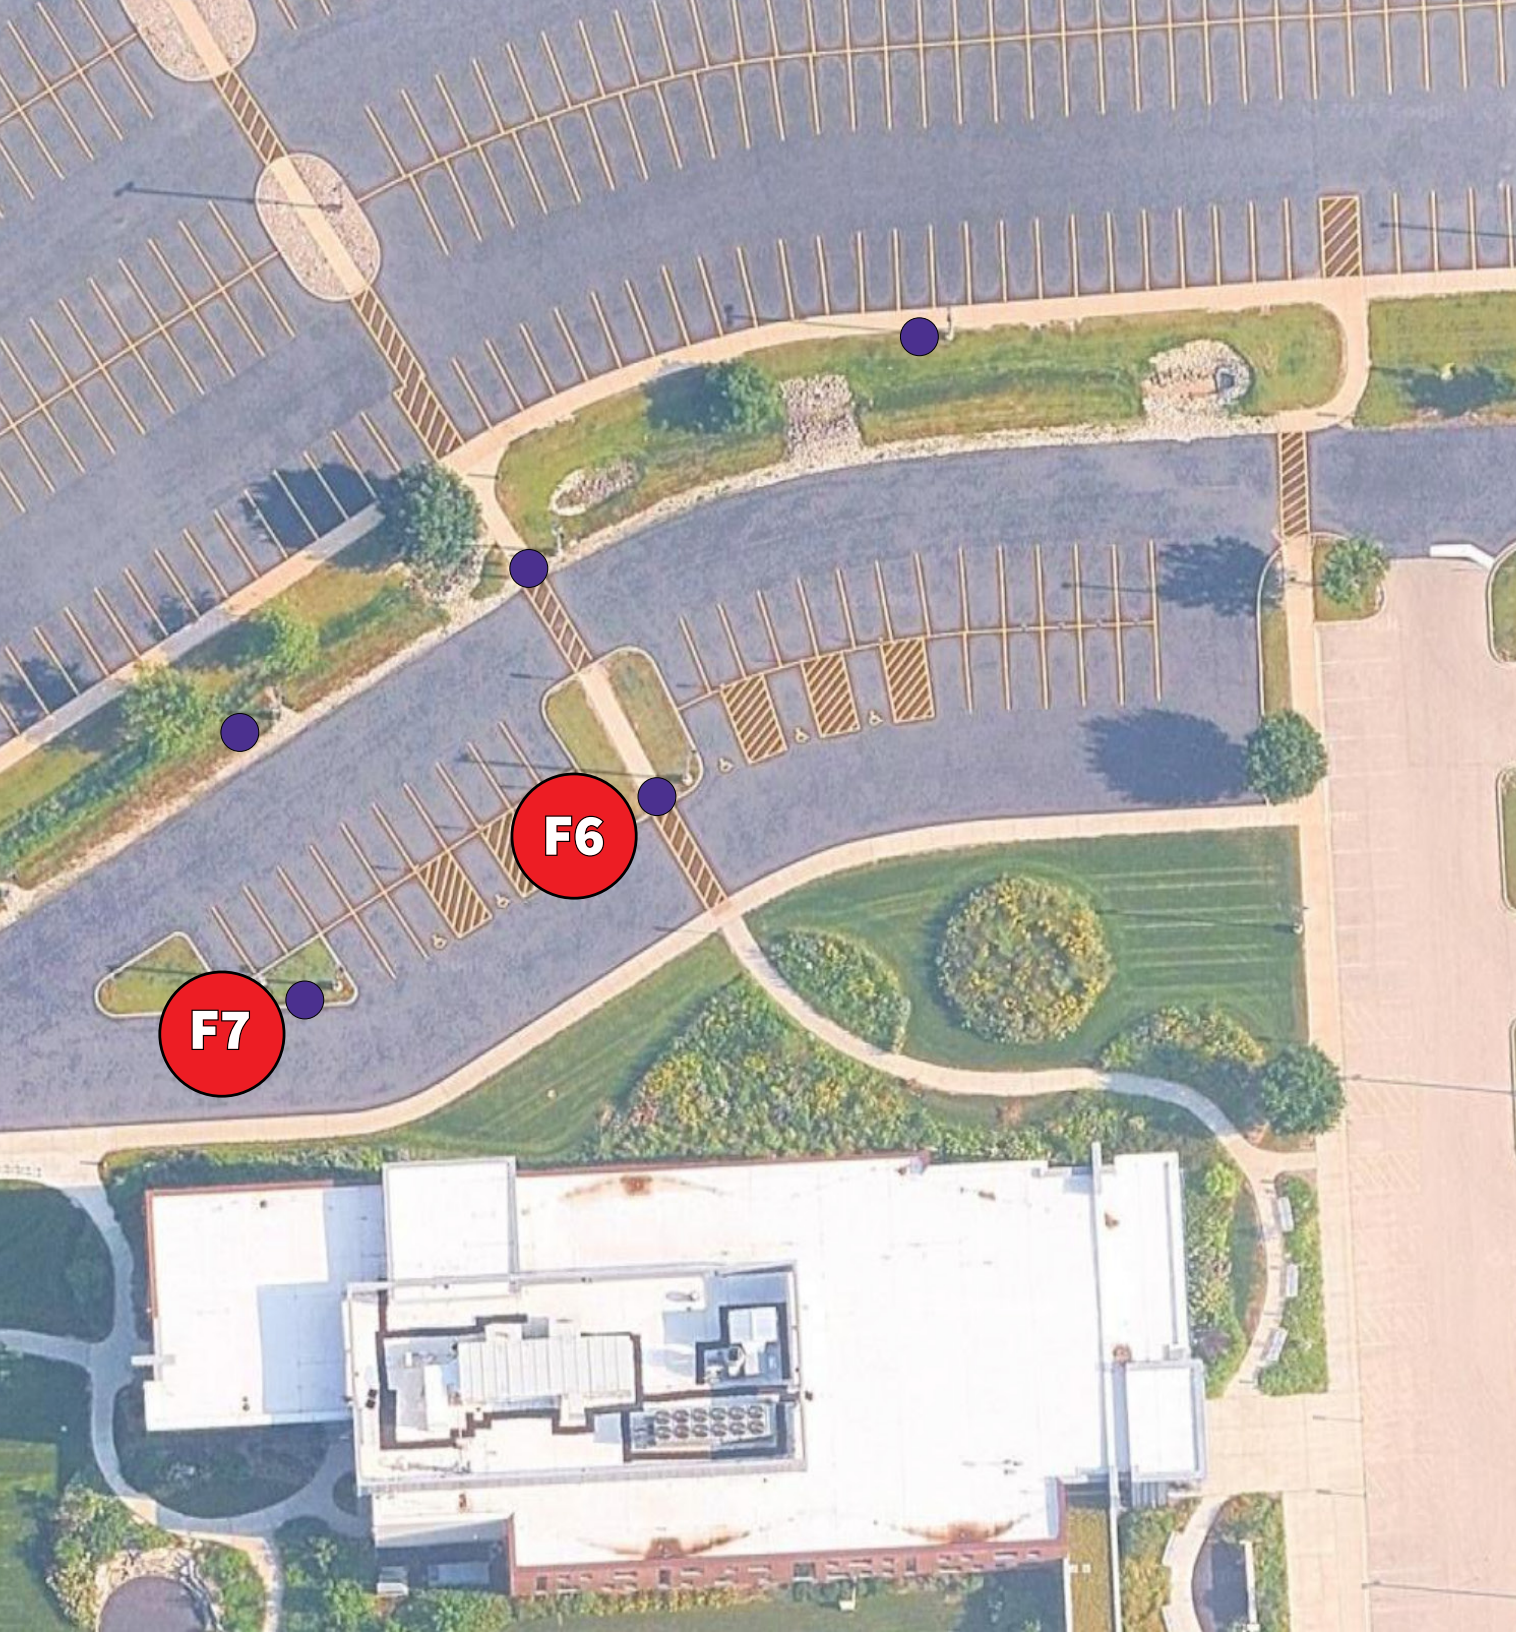

KEY

-  Open Light Poles
-  Existing Banners
-  Proposed Banner Location/Numbering